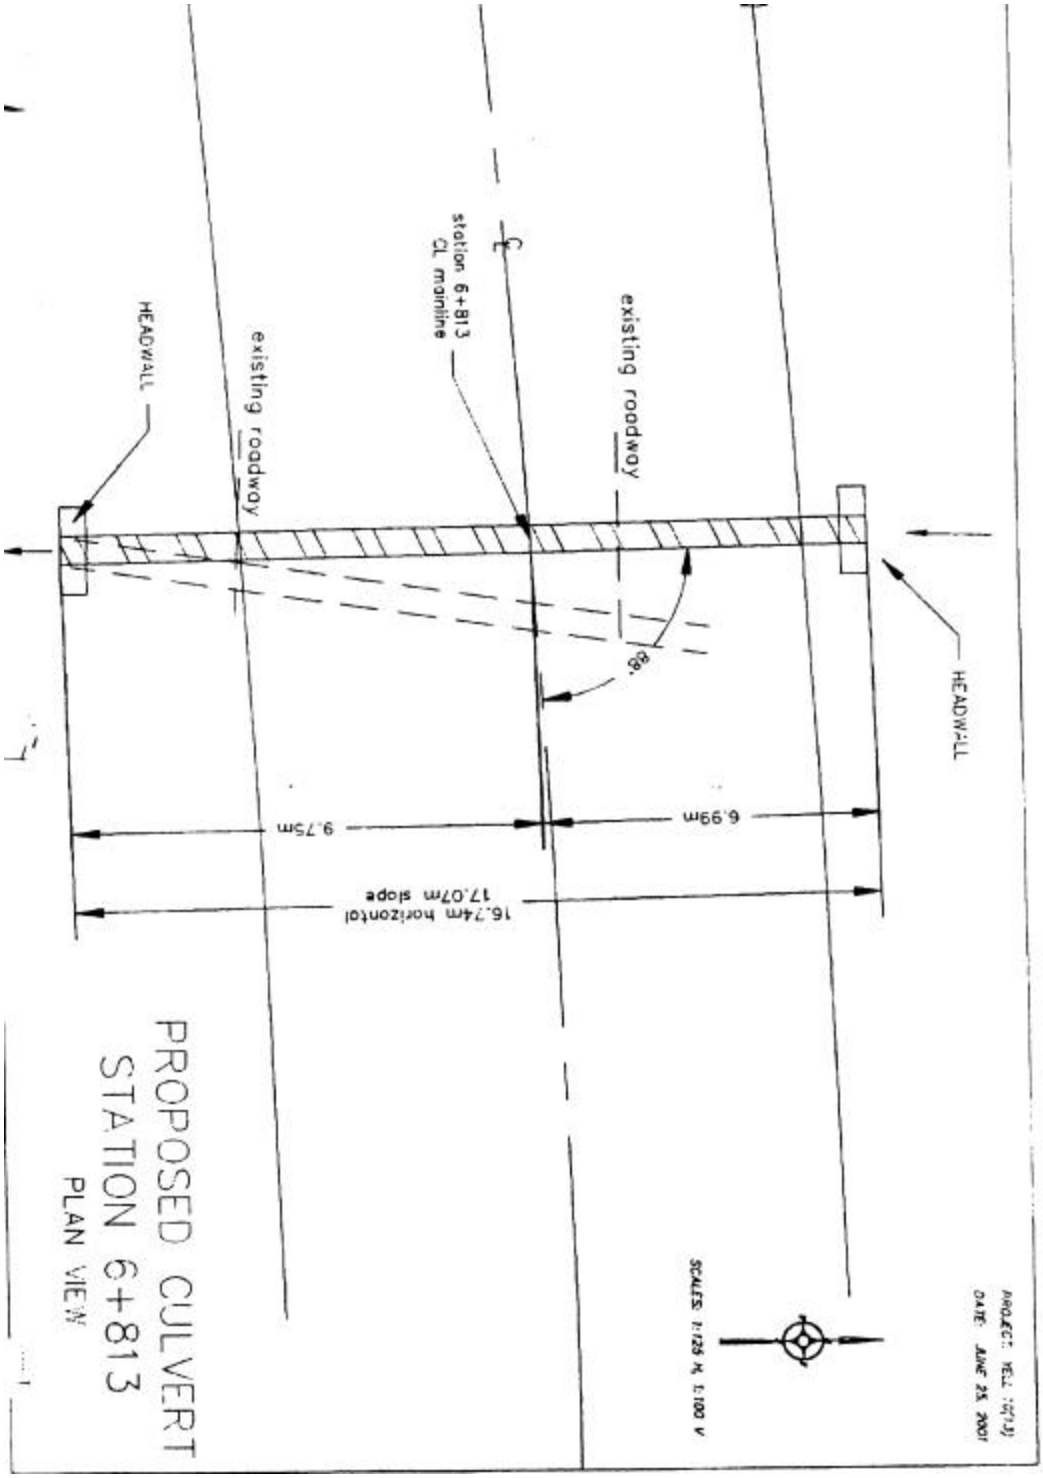
HEADWALL
existing roadway
station 6+813
CL mainline
existing roadway
88°
HEADWALL
9.75m
6.99m
16.74m horizontal
17.07m slope
PROPOSED CULVERT
STATION 6+813
PLAN VIEW
SCALES: 1:125 H, 1:100 V
DATE: JUNE 25, 2001